


LINE SEGMENT SHEET

Pipe Bursting — MH 101 to MH 102

Project	Sample Project	Work type	Pipe Bursting
Upstream structure	MH 101	Downstream structure	MH 102
Upstream structure GPS	38.504912, -97.609304	Existing pipe	6" VCP
New pipe	8" HDPE	Plan length	310 ft
Actual length	312 ft	Work started	10/05/2026
Date completed	10/05/2026		

Line Segment

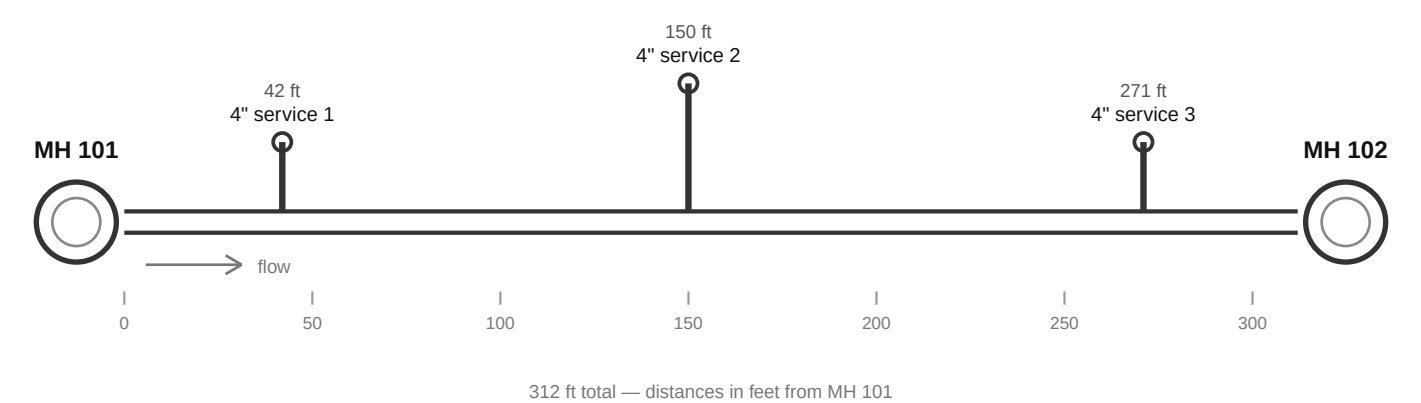

Work Performed

- Pull new pipe — 10/05/2026
- Reconnect services — 10/05/2026
- Backfill and grade

Service Connections

Distances measured from MH 101.

#	Distance	Address	Size	Type	Sch 40 used
1	42 ft from MH 101	114 W Sycamore St	4"	PVC	12 ft
2	150 ft from MH 101	118 W Sycamore St	4"	PVC	8 ft
3	271 ft from MH 101	122 W Sycamore St	4"	Cast iron	

Notes

Example sheet rendered from sample data. A real sheet prints exactly what the task recorded and leaves out anything it did not.